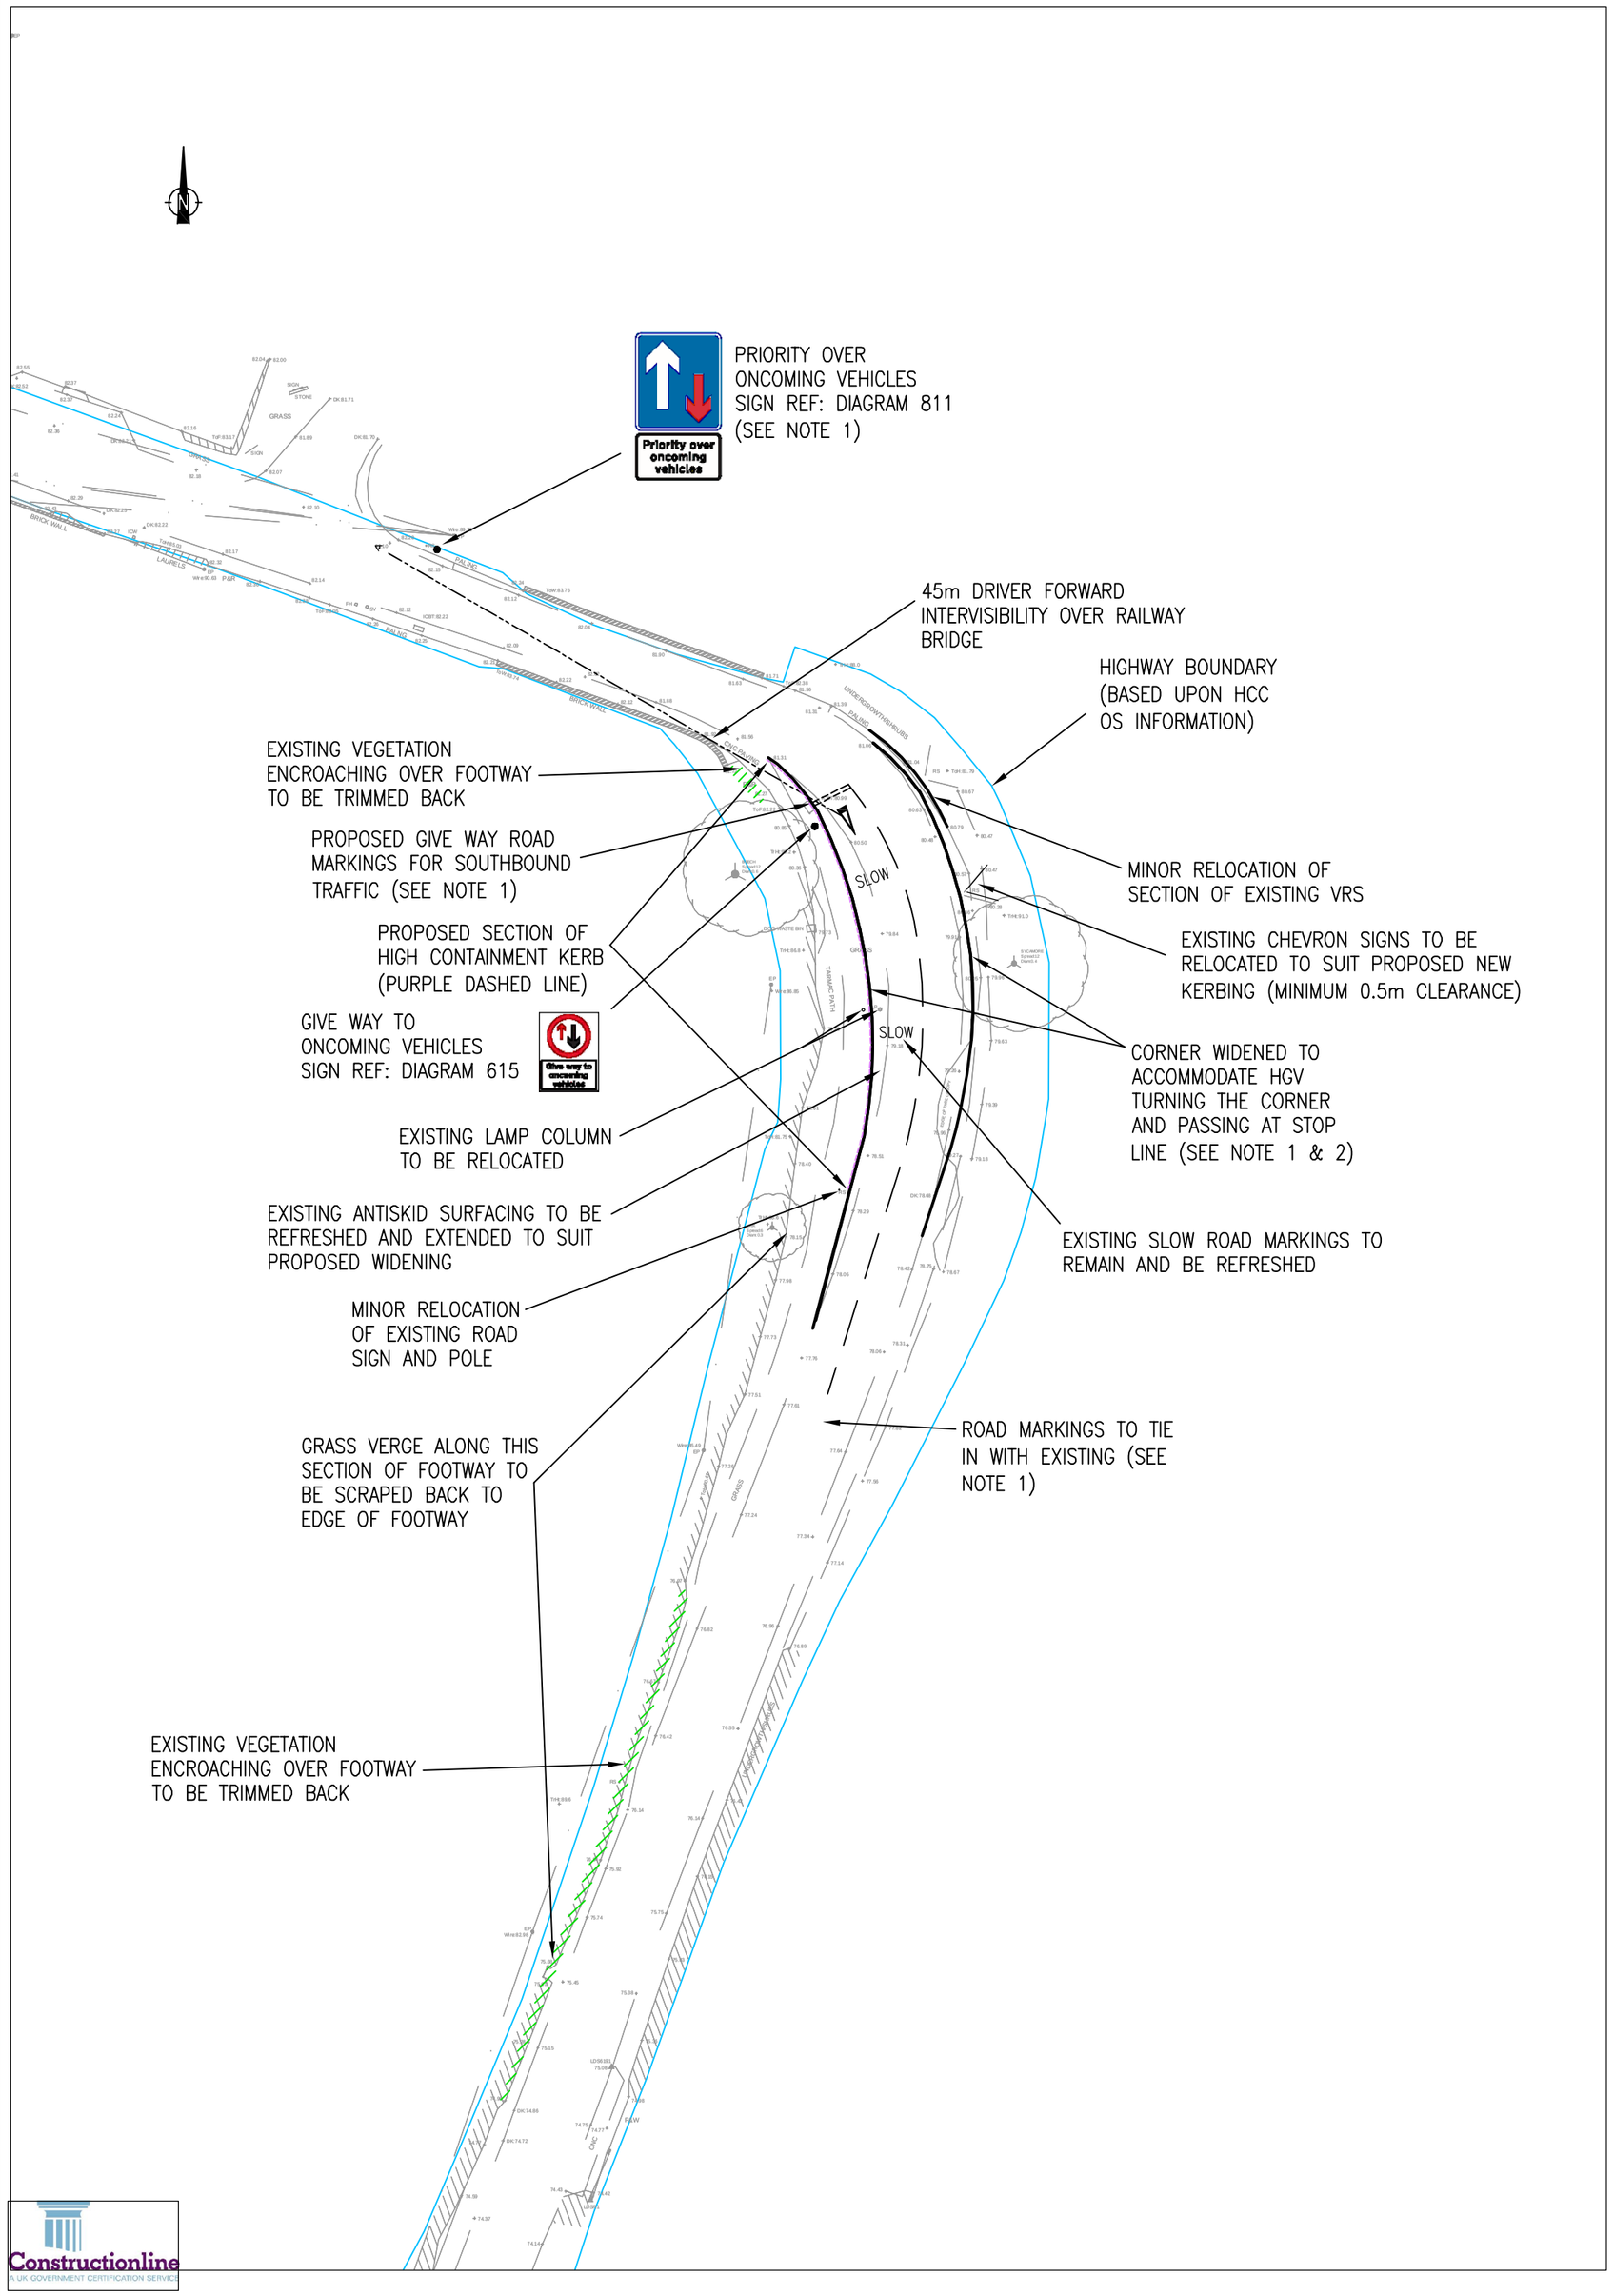

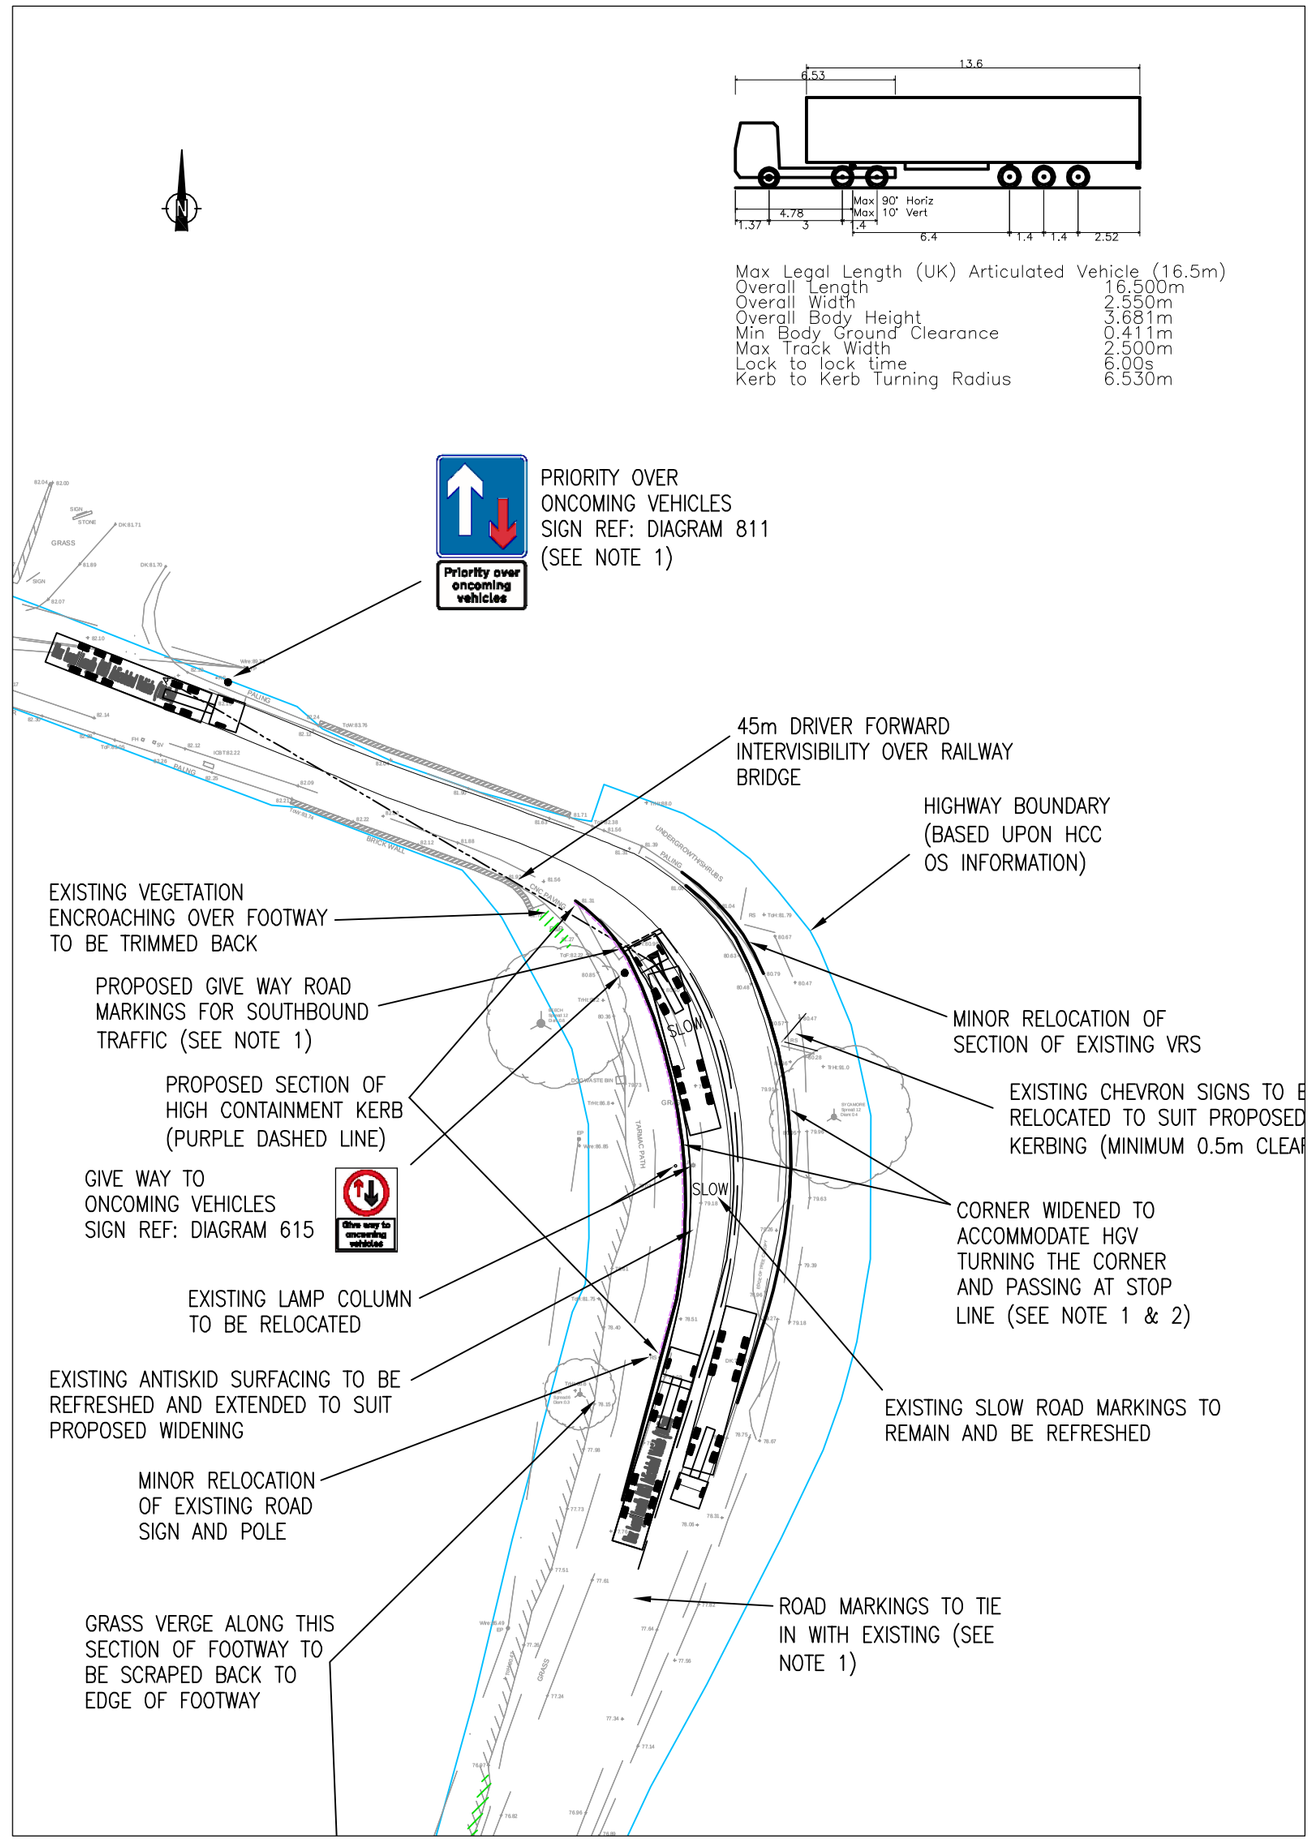

16.5m ARTICULATED HGV AUTOTRACK SWEPT PATHS

NOTES:

1. PRECISE SIGNAGE, ROAD MARKINGS, SURFACING AND CONSTRUCTION DETAILS TO BE AGREED AT THE DETAIL DESIGN STAGE.
2. PROPOSED CARRIAGEWAY WIDENING TO BE BUILT TO AN ADOPTABLE STANDARD WITHIN HIGHWAY LAND. THE CARRIAGEWAY CONSTRUCTION WILL ALLOW FOR HGV TRAFFIC. PRECISE DETAILS TO BE AGREED WITH HCC AT THE DETAIL DESIGN STAGE.

Rev	Description	Drn	Chk	Date
A	NOTES ADDED AND MINOR AMENDMENTS FOLLOWING COMMENTS FROM HCC AND WCHAR AND RRSA REPORT	JGP	DLW	07.12.22

REVISIONS

Preliminary Issue		Submitted for S104	
Planning Issue		Issued for Tender	
Submitted for S38		Issued for Construction	
Submitted for S278		As Built	

DRAWING STATUS

STUART MICHAEL ASSOCIATES
CONSULTING ENGINEERS
Stuart Michael Associates Ltd
Coombe House, Coombe Square, Thatcham, Berkshire RG19 4JF
T: 01635 867 711 **e:** mail@stuartmichael.co.uk
F: 01635 861 715 **w:** www.stuartmichael.co.uk

JOB TITLE
ECOGEN RECYCLING, STOKE CHARITY ROAD, KINGSWORTHY

DRAWING TITLE
PROPOSED PRIORITY ONEWAY WORKING AND WIDENING ON STOKE CHARITY ROAD RAILWAY BRIDGE

DATE	DRAWN	CHECKED	ISSUE CHECKBOX
SEPT 2022	JGP	DLW	

DRAWING No.	REV	SCALE	
6171.008	A	1:500	@ A2

© This drawing is the copyright of Stuart Michael Associates Limited. It may not be reproduced or amended without the written approval of Stuart Michael Associates

Constructionline
UK GOVERNMENT CERTIFICATION SERVICE